

6TH FLOOR FAR AREA CALCULATION					
SR. N.	COFF.	WIDTH	LENGTH	NO.S	AREA IN SQMT.
F1		0.165	1.090	1	0.180
F2		0.255	5.085	1	1.297
F3		7.485	0.250	1	1.871
F4		6.180	25.615	1	158.301
F5		0.420	1.255	1	0.527
F6		6.115	0.435	1	2.660
F7		2.510	25.815	1	64.796
F8		45.240	24.250	1	1097.070
F9		17.320	1.265	1	21.910
F10		22.510	1.265	1	28.475
F11		3.970	0.250	1	0.993
F12		0.420	1.170	1	0.491
F13		0.200	4.165	1	0.833
F14		10.420	0.305	1	3.178
F15		8.330	0.235	1	1.958
F16		0.420	1.035	1	0.435
F19		5.690	15.095	1	85.891
F20		0.580	12.855	1	7.456
TOTAL AREA (A)					1478.320
DEDUCTION (D)					
D1		6.200	3.305	1	20.491
D2		1.900	2.260	1	4.294
D3		1.520	0.915	1	1.391
D4		3.970	5.440	1	21.597
D5		2.175	1.425	1	3.099
D6		1.990	1.425	1	2.836
D7		0.655	1.310	1	0.858
D8		2.100	2.500	2	10.500
D9		1.900	2.100	1	3.990
D10		2.100	1.030	1	2.163
D11		0.750	0.300	3	0.675
D11A		3.305	1.620	1	5.354
D12		1.210	0.635	1	0.768
D13		0.275	1.610	1	0.443
D14		4.905	2.435	1	11.944
D15		1.095	6.710	1	7.347
REFUGE AREA					76.127
TOTAL DEDUCTION AREA (D)					173.877
6TH FLOOR NET FAR AREA (A-D)					1304.443


7TH FLOOR FAR AREA CALCULATION					
SR. N.	COFF.	WIDTH	LENGTH	NO.S	AREA IN SQMT.
F1		0.165	1.090	1	0.180
F2		0.255	5.085	1	1.297
F3		6.995	0.250	1	1.749
F4		5.685	25.615	1	145.621
F5		0.420	1.255	1	0.527
F6		5.620	0.435	1	2.445
F7		2.510	25.815	1	64.796
F8		35.810	24.245	1	868.213
F9		17.815	1.265	1	22.536
F10		22.510	1.265	1	28.475
F11		3.480	0.250	1	0.870
F12		0.420	1.170	1	0.491
F13		0.200	4.165	1	0.833
F14		9.935	24.350	1	241.917
F15		2.510	0.305	1	0.766
F16		7.350	0.435	1	3.197
F17		0.420	1.270	1	0.533
F18		0.210	4.345	1	0.912
F19		5.680	15.095	1	85.740
F20		0.580	12.855	1	7.456
TOTAL AREA (A)					1478.554
DEDUCTION (D)					
D1		6.200	3.305	1	20.491
D2		1.900	2.260	1	4.294
D3		1.520	0.915	1	1.391
D4		3.970	5.440	1	21.597
D5		2.175	1.425	1	3.099
D6		1.990	1.425	1	2.836
D7		0.655	1.310	1	0.858
D8		2.100	2.500	2	10.500
D9		1.900	2.100	1	3.990
D10		2.100	1.030	1	2.163
D11		0.750	0.300	3	0.675
D11A		3.305	1.620	1	5.354
D12		1.210	0.635	1	0.768
D13		0.275	1.610	1	0.443
D14		4.905	2.435	1	11.944
D15		1.095	6.710	1	7.347
TOTAL DEDUCTION AREA (D)					97.750
7TH FLOOR NET FAR AREA (A-D)					1380.804

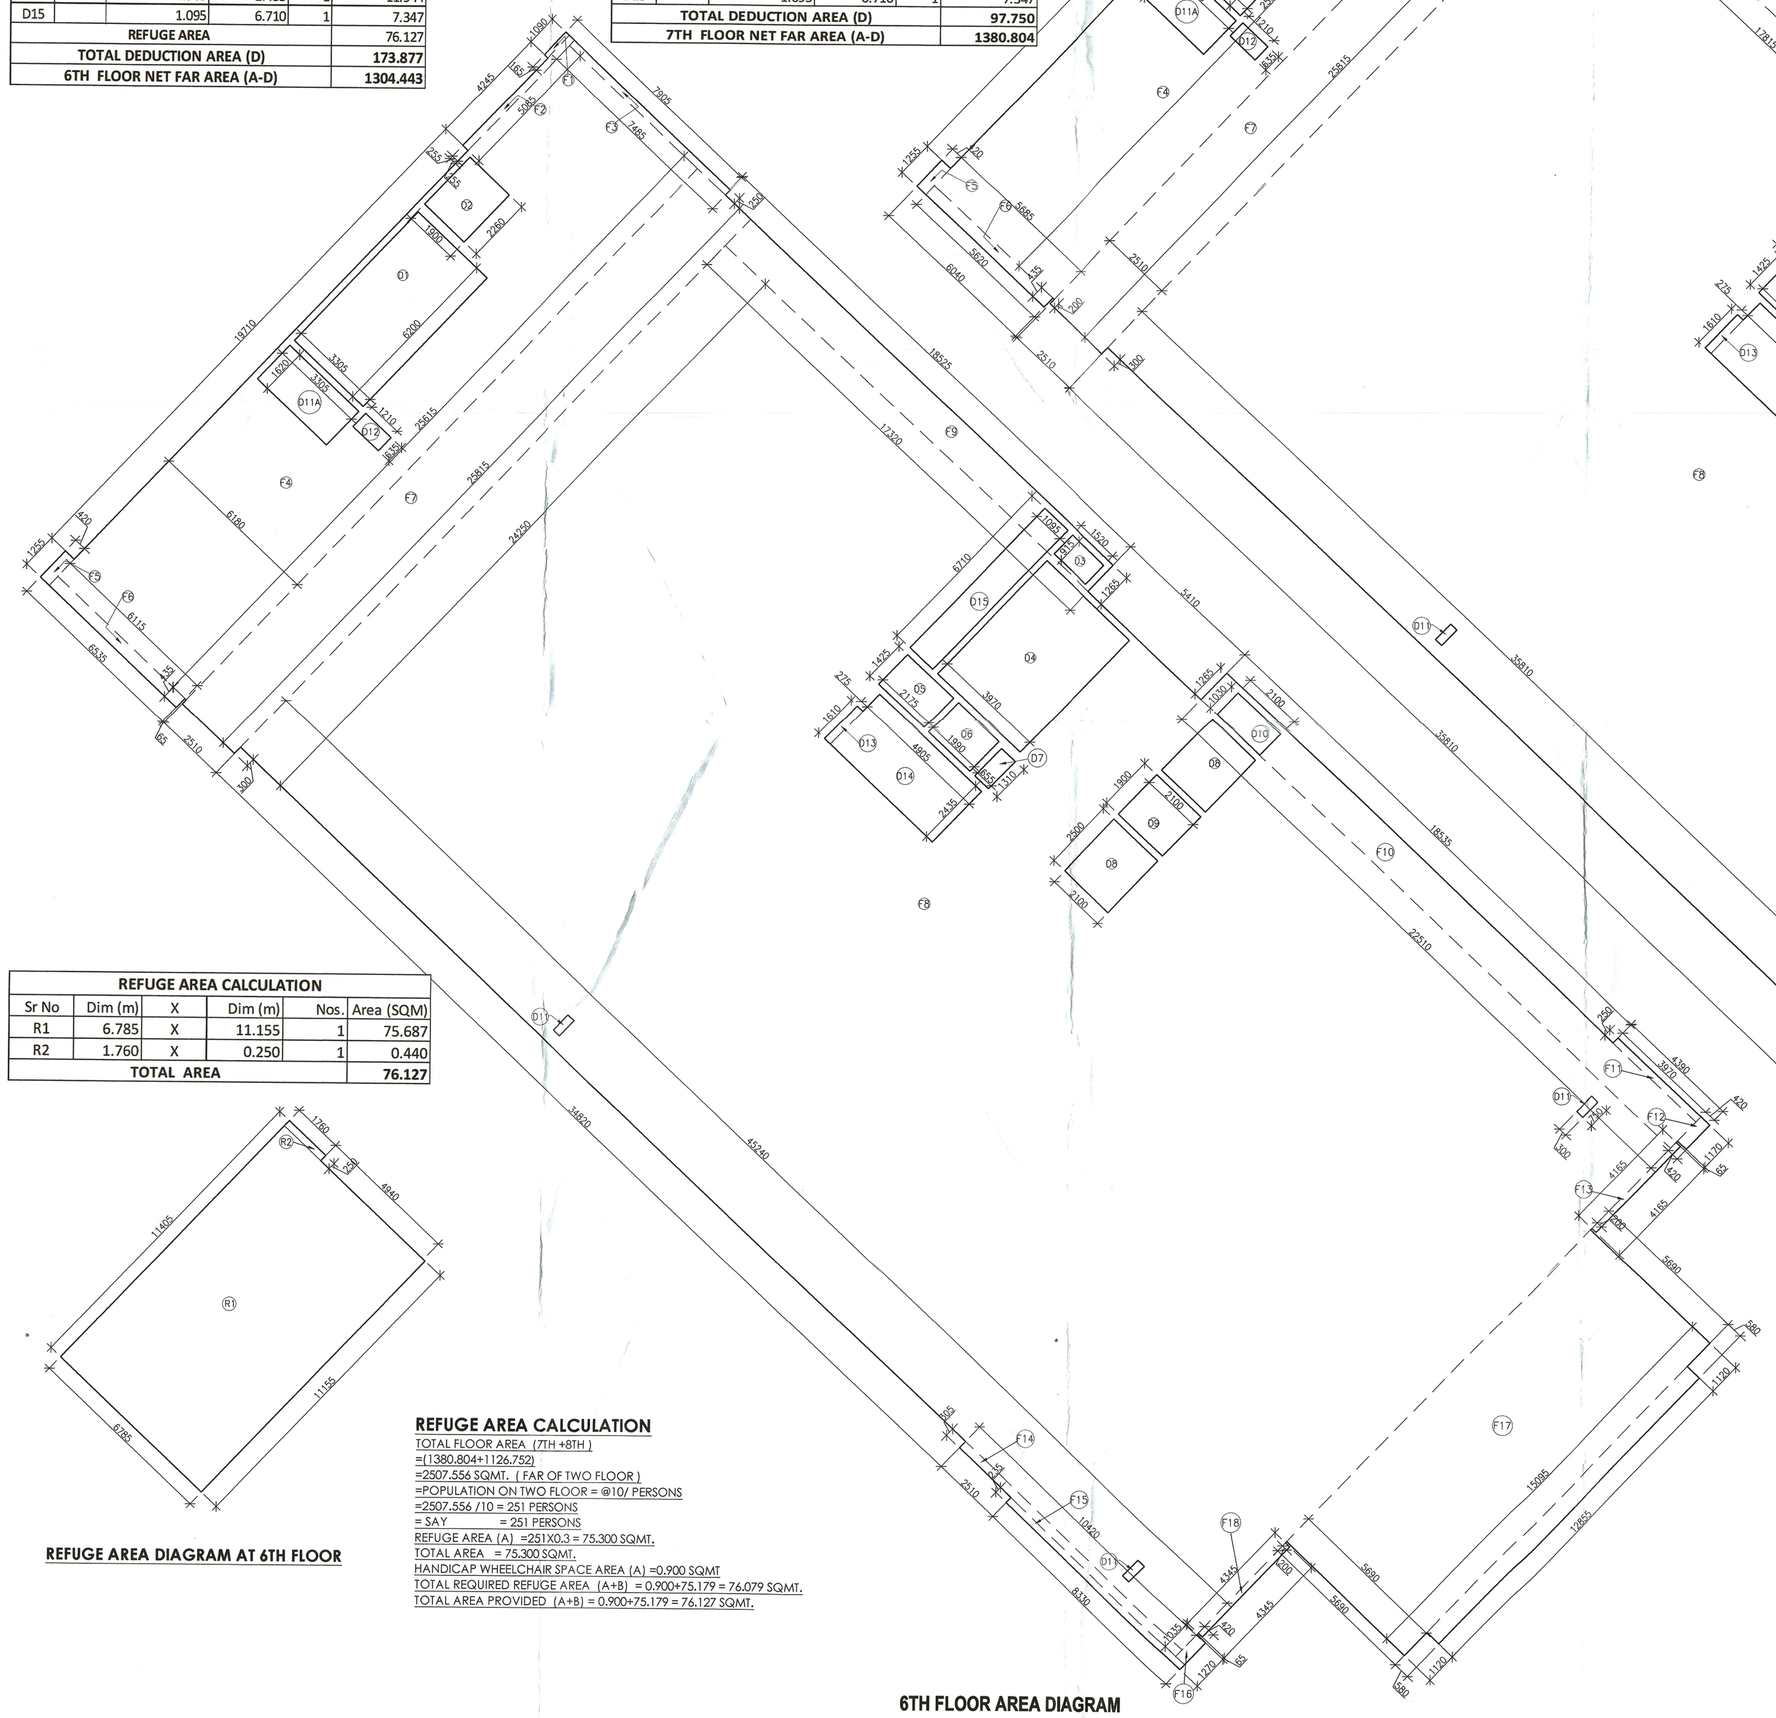

6TH FLOOR AREA DIAGRAM

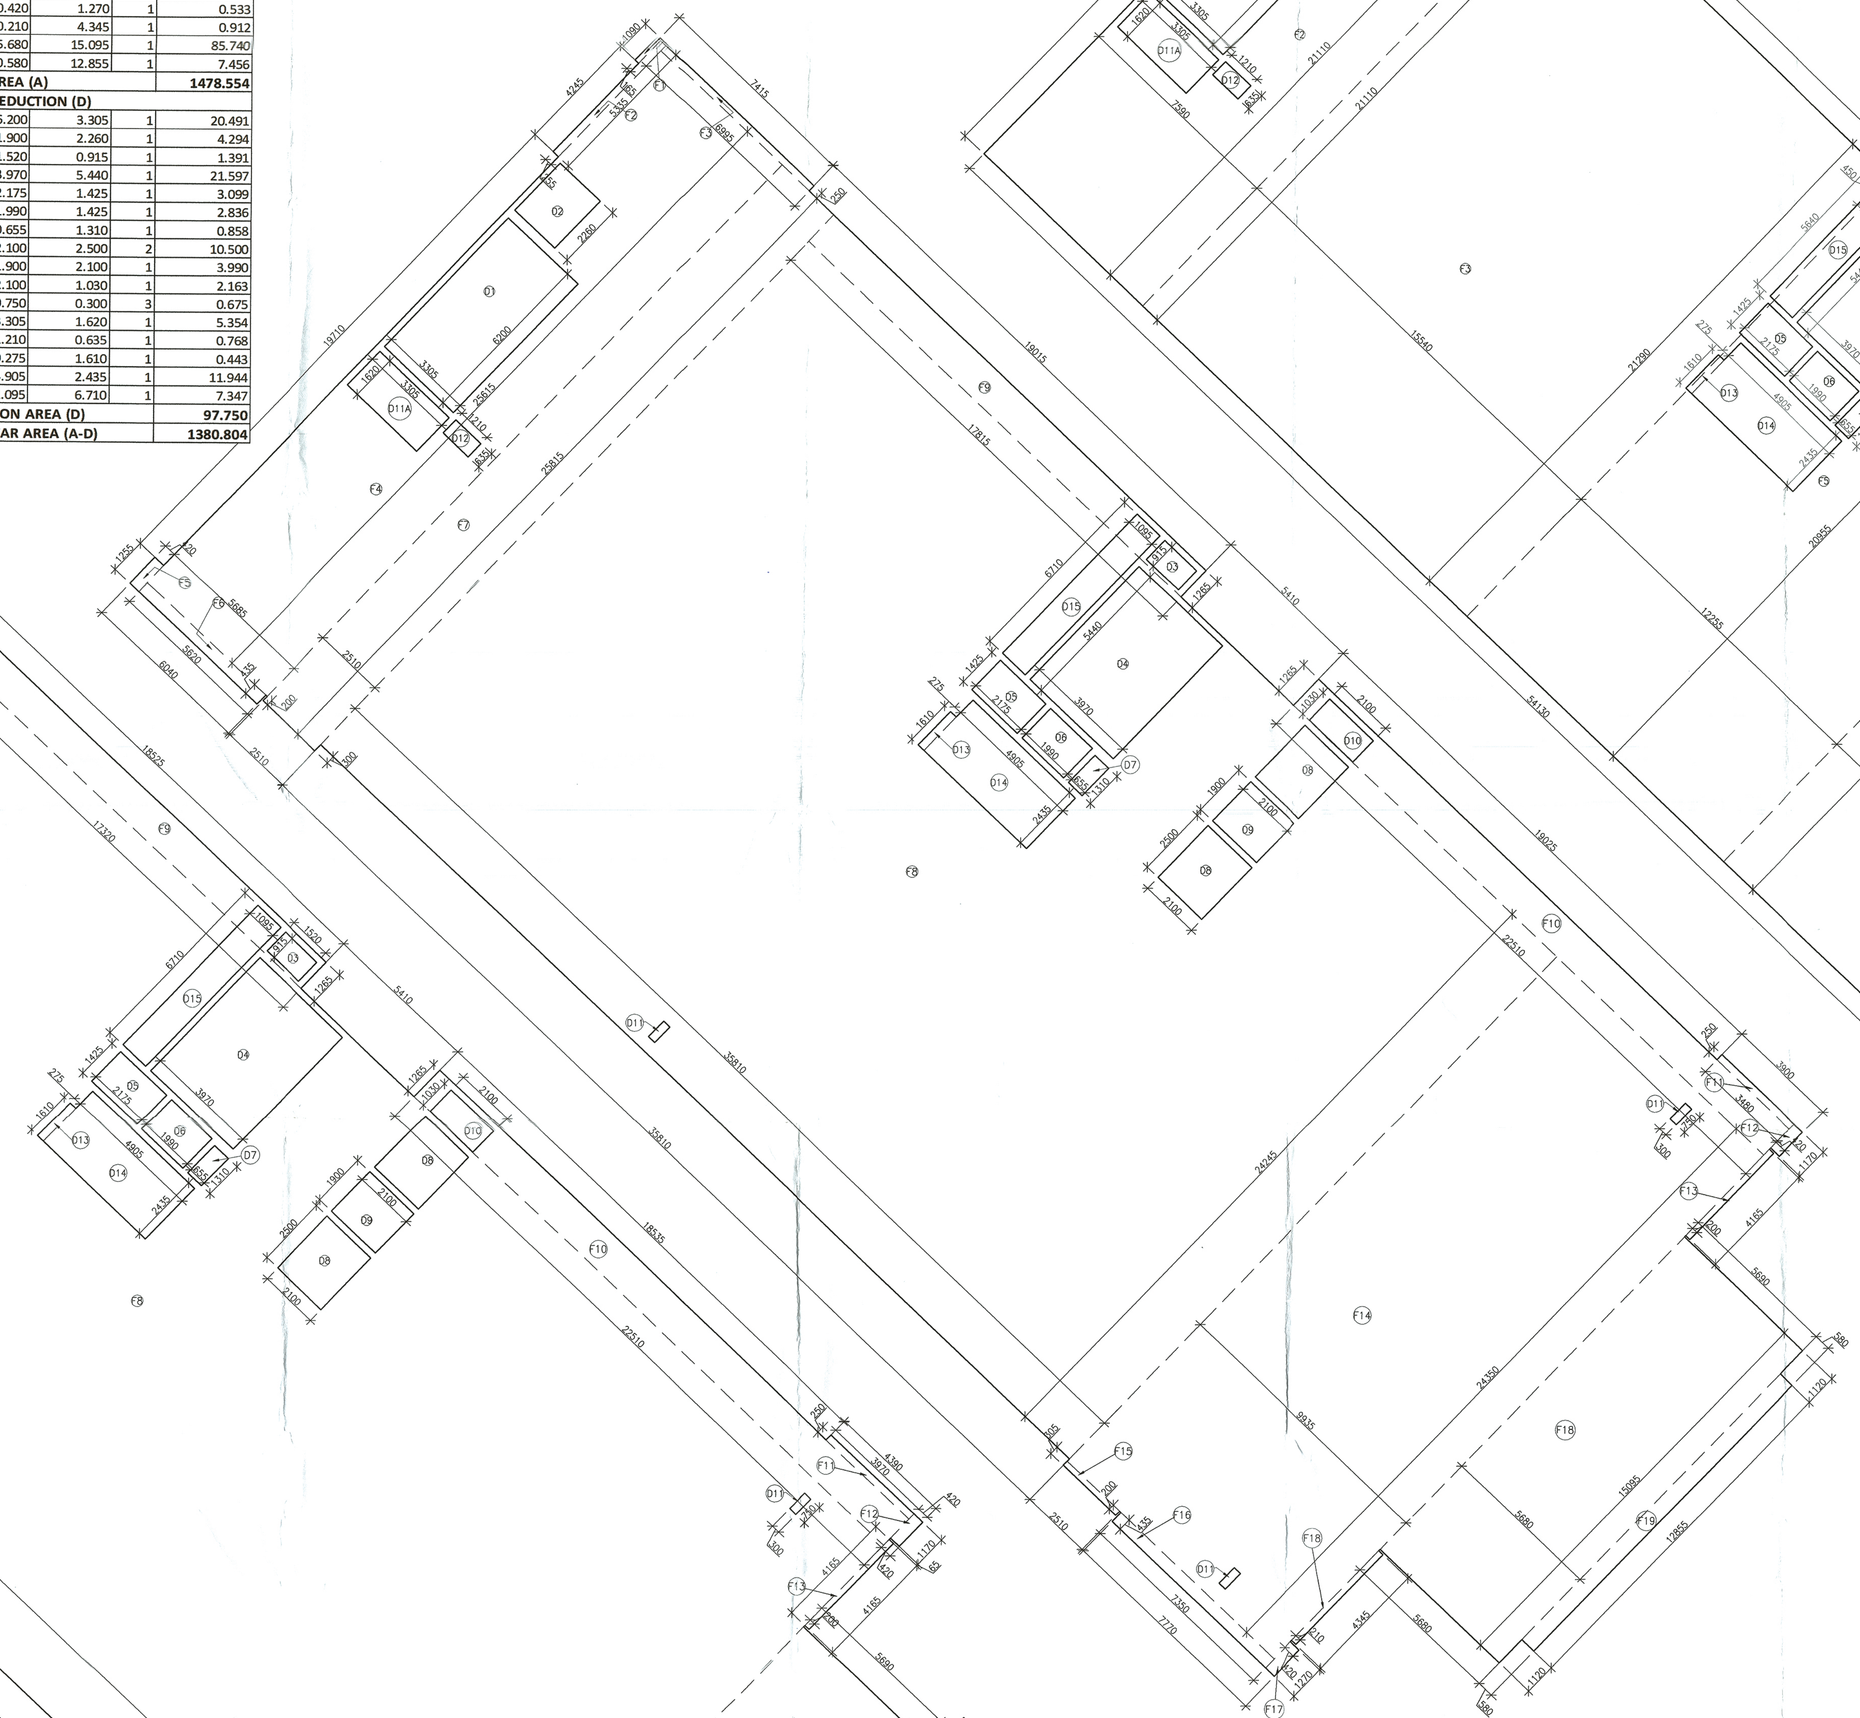

7TH FLOOR AREA DIAGRAM

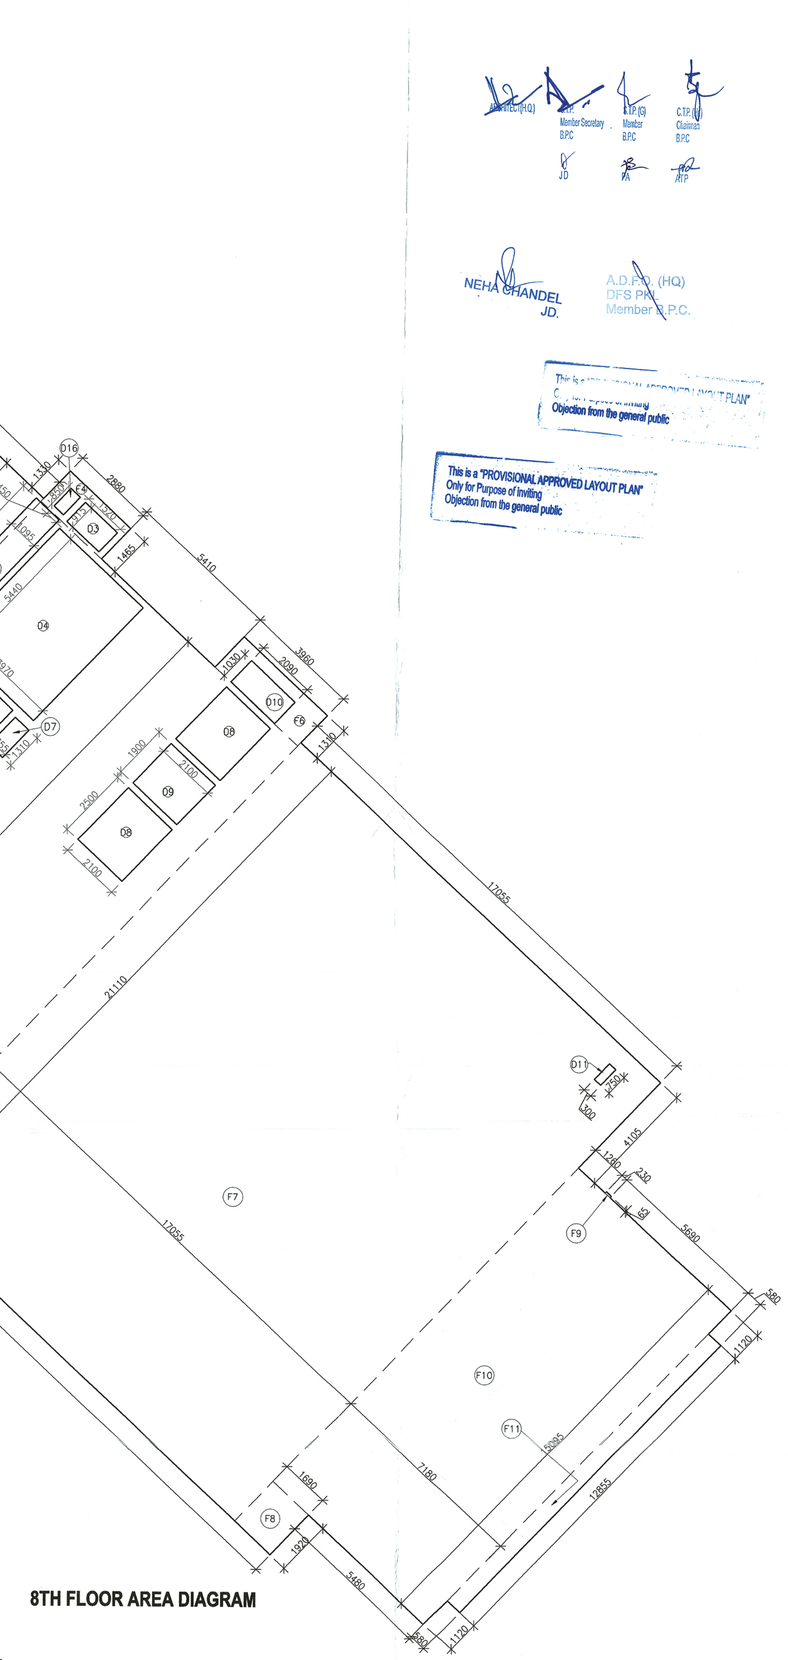

8TH FLOOR AREA DIAGRAM

REFUGE AREA CALCULATION					
Sr No	Dim (m)	X	Dim (m)	Nos.	Area (SQM)
R1	6.785	X	11.155	1	75.687
R2	1.760	X	0.250	1	0.440
TOTAL AREA					76.127

REFUGE AREA DIAGRAM AT 6TH FLOOR

REFUGE AREA CALCULATION

TOTAL FLOOR AREA (7TH +8TH)
=(1380.804+1126.752)
=2507.556 SQMT. (FAR OF TWO FLOOR)
=POPULATION ON TWO FLOOR = @10/ PERSONS
=2507.556 /10 = 251 PERSONS
= SAY = 251 PERSONS
REFUGE AREA (A) =251X0.3 = 75.300 SQMT.
TOTAL AREA = 75.300 SQMT.
HANDICAP WHEELCHAIR SPACE AREA (A) =0.900 SQMT
TOTAL REQUIRED REFUGE AREA (A+B) = 0.900+75.179 = 76.079 SQMT.
TOTAL AREA PROVIDED (A+B) = 0.900+75.179 = 76.127 SQMT.

8TH FLOOR AREA CALCULATION					
TOTAL AREA = ADDITION -DEDUCTION					
ADDITION AREA					
Sr No	Dim (m)	X	Dim (m)	Nos.	Area (SQM)
F1	0.255	X	3.975	1	1.014
F2	7.590	X	21.110	1	160.225
F3	(21.290+21.110)/2	X	15.540	1	329.448
F4	1.465	X	2.880	1	4.219
F5	12.255	X	20.955	1	256.804
F6	1.465	X	3.960	1	5.801
F7	17.055	X	21.110	1	360.031
F8	1.690	X	1.920	1	3.245
F9	0.230	X	0.065	1	0.015
F10	7.180	X	15.095	1	108.382
F11	12.855	X	0.580	1	7.456
TOTAL ADDITION AREA (A)					1236.639
DEDUCTION (D)					
D1	3.305	X	6.200	1	20.491
D2	1.900	X	2.260	1	4.294
D3	1.520	X	0.915	1	1.391
D4	3.970	X	5.440	1	21.597
D5	2.175	X	1.425	1	3.099
D6	1.990	X	1.425	1	2.836
D7	0.655	X	1.310	1	0.858
D8	2.100	X	2.500	2	10.500
D9	2.100	X	1.900	1	3.990
D10	2.090	X	1.030	1	2.153
D11	0.750	X	0.300	1	0.225
D11A	3.305	X	1.620	1	5.354
D12	1.210	X	0.635	1	0.768
D13	0.275	X	1.610	1	0.443
D14	4.950	X	2.435	1	12.053
D15	5.640	X	1.095	1	6.176
D16	0.450	X	0.850	1	0.383
TOTAL DEDUCTION AREA (D)					96.610
NET FAR AREA FLOOR (A-D)					1140.029

Member(HQ) Member Secretary BPC JD

I.P.S(HQ) Member BPC

CTP(HQ) Chairman BPC

NEHA GHANDEL JD.

A.D.T.P.(HQ) DFS Pkl. Member B.P.C.

This is a "PROVISIONAL APPROVED LAYOUT PLAN" Only for Purpose of Inviting Objection from the general public

This is a "PROVISIONAL APPROVED LAYOUT PLAN" Only for Purpose of Inviting Objection from the general public

PROJECT:-

REVISED BUILDING PLAN OF COMMERCIAL COLONY MEASURING 2.851ACRES.(LICENCE NO. 219 OF 2007 DATED 09-09-2007) IN SECTOR-47 GURGAON,BEING DEVELOPED BY M/S AUTOMAX (A UNIT OF M/S OMAX AUTOS LTD.)

ARCHITECTS

SACHDEVA CONSULTANTS.
Parnami Tower, 3rd Floor, S.C.O. 50-51,
Old Judicial Complex, Civil Lines,
Gurgaon - 122001
Tel.: 0124-4081801,4081802
email : saccon1953@gmail.com

ARCHITECT'S SIGN. | OWNER/AUTH. SIGN.

PALLAVI SACHDEVA ARCHITECT CA009153312 Sachdeva Consultants Parnami Tower, 3rd Floor SCO 50-51, Old Judicial Complex Civil Lines, Gurgaon- 122001 (Hr.)

Scale : 1 : 100

Drawing Title:- **6TH,7TH & 8TH FLOOR AREA DIAGRAM**

Drawing No:- **14**