S.T.P. (Vig) Member Secretary B.P.C.

S.T.P. (G) Member B.P.

C.T.P. (Rly) Chairman B.P.C.

JD SD AP

SANCTIONED

To be read in connection with memo No. 31946 Dtd. 28/10/13




6TH & 7TH FLOOR PLAN




8TH & 9TH FLOOR PLAN

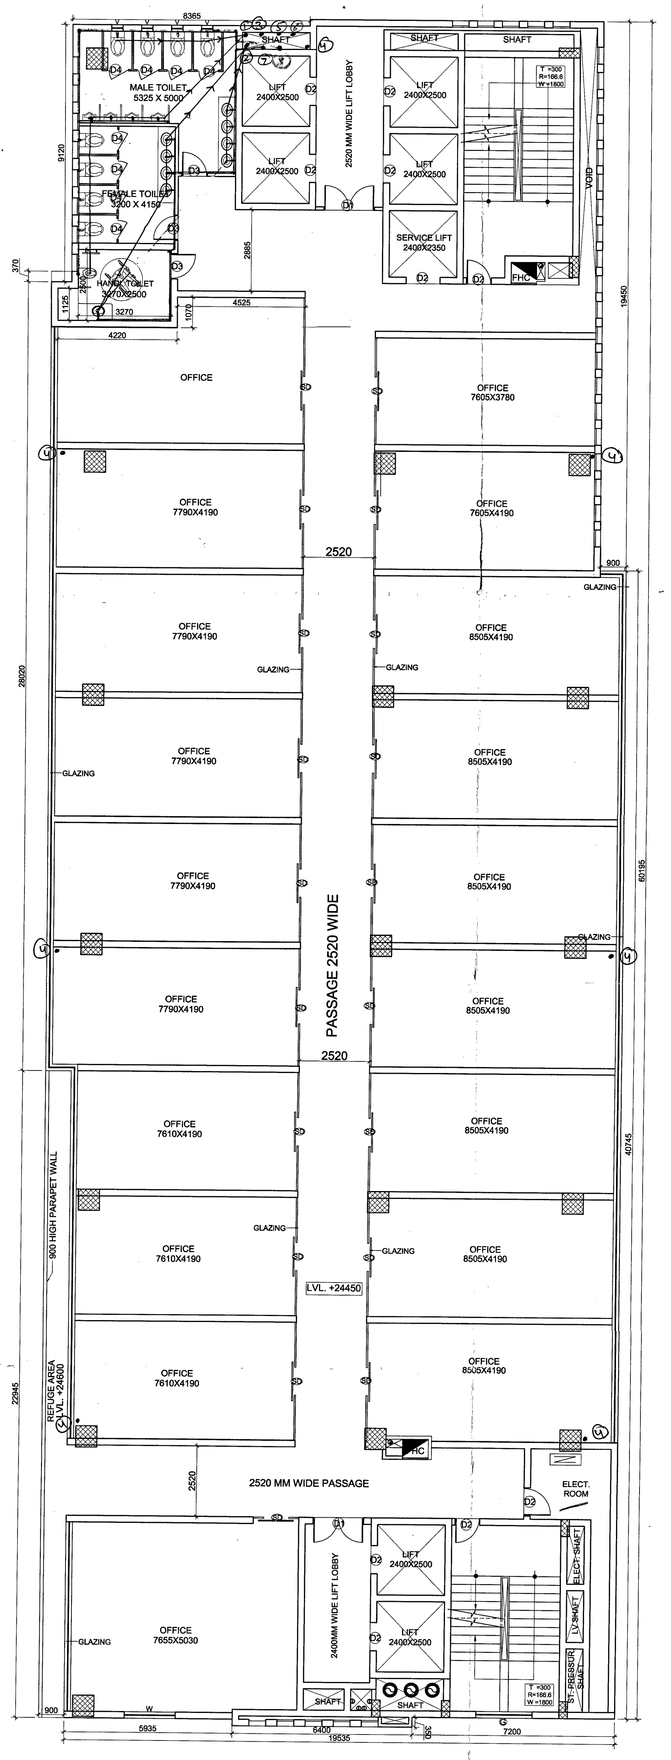


10TH & 11TH FLOOR PLAN

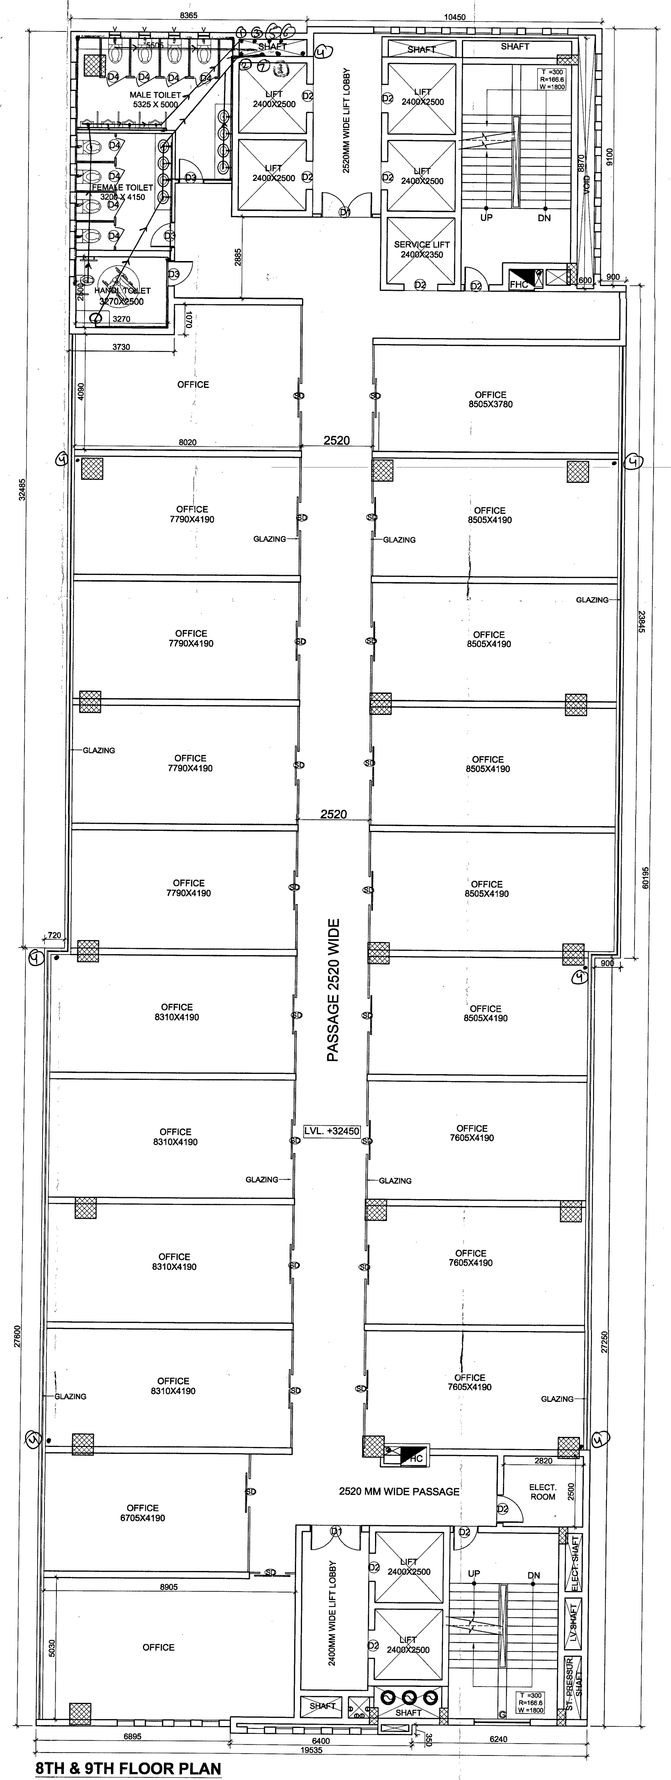


12TH FLOOR PLAN

1. = 100 ϕ S.W.P.
2. = 100 ϕ S.V.P.
3. = 75 ϕ ASP
4. = 100 ϕ RWP
5. = DWS RISER
6. = FWS RISER
7. = DWS SUPPLY
8. = FWS SUPPLY
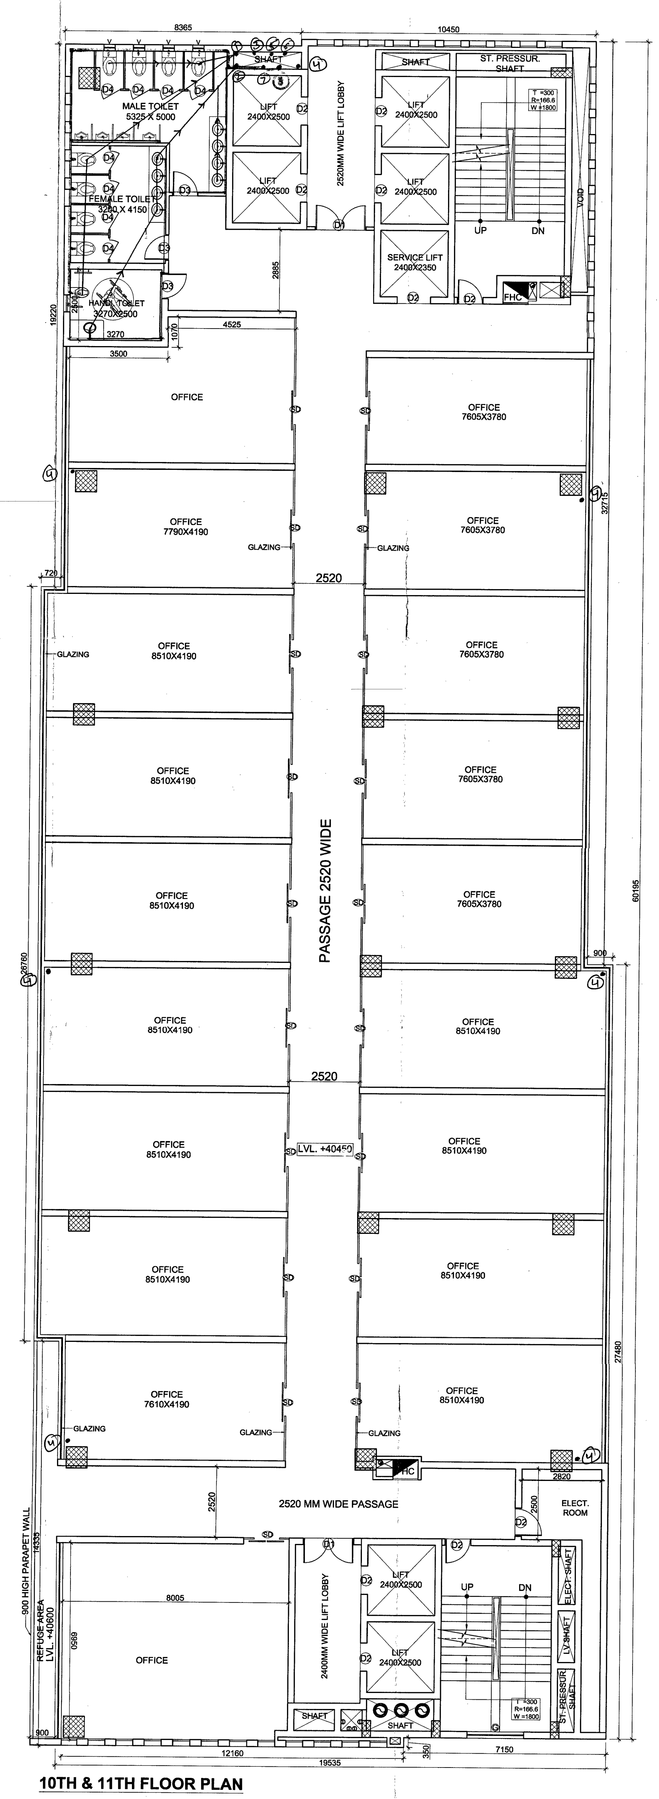
| SCHEDULE OF DOOR -WINDOW | | | | |
|---|---|---|---|---|
| RMK | WIDTH | HEIGHT | CILL LVL | LINTEL LVL |
| D | 1200 | 2400 | -- | 2400 |
| D1 | 1800 | 2400 | -- | 2400 |
| D2 | 1000 | 2400 | -- | 2400 |
| D3 | 900 | 2100 | -- | 3500 |
| D4 | 750 | 2100 | -- | 3500 |
| V1 | 400 | 600 | 1500 | 2100 |
| V2 | 600 | 600 | 1500 | 2100 |
| W | 1800 | 1500 | 900 | 2400 |
| SD | 1000 | 2400 | -- | 2400 |
| G | 2000 | 1500 | 900 | 2400 |

PROJECT:- PROPOSED BUILDING PLAN OF COMMERCIAL COLONY ON THE LAND MEASURING 3.23722 ACRES (LICENCE NO. 56 OF 2012 DATED 06-06-2012 SECTOR-78, DISTT. - GURGAON MANESAR URBAN COMPLEX BEING DEVELOPED BY ISHAN SINGH IN COLLABORATION WITH SPAZE TOWER PVT. LTD.

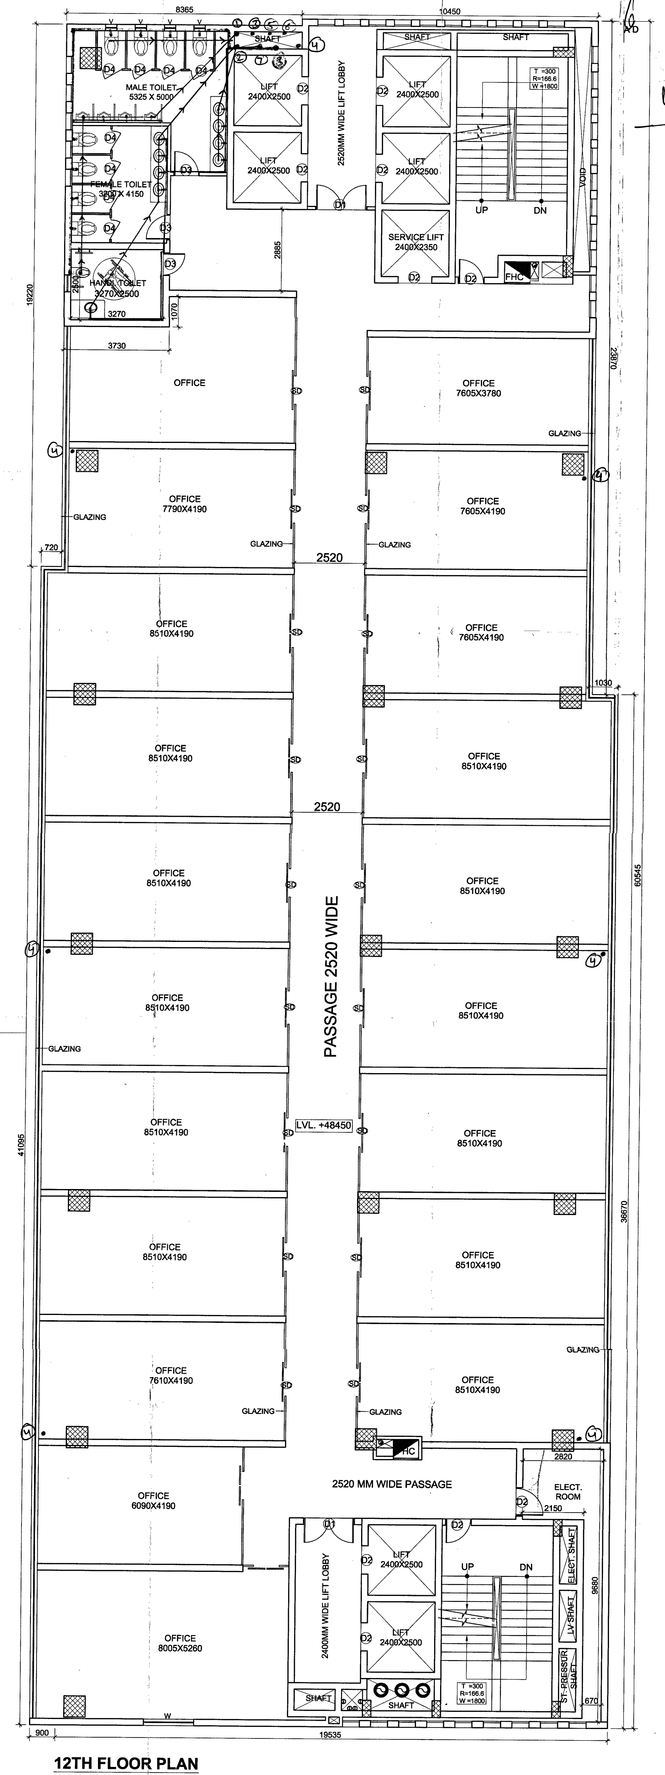DRAWING TITLE:- **FLOORS PLAN** | SCALE:- **1 : 100** | SHEET NO. **10**

ARCHITECT'S SIGN. | OWNER/AUTH. SIGN.


ARCHITECTS
Sachdeva Consultants
PARNAMI TOWER, 3RD FLOOR , S.C.O. 50-51 OLD JUDICIAL COMPLEX
CIVIL LINES, GURGAON.
TELE:4081801,4081802
e-mail : saccon@rediffmail.com