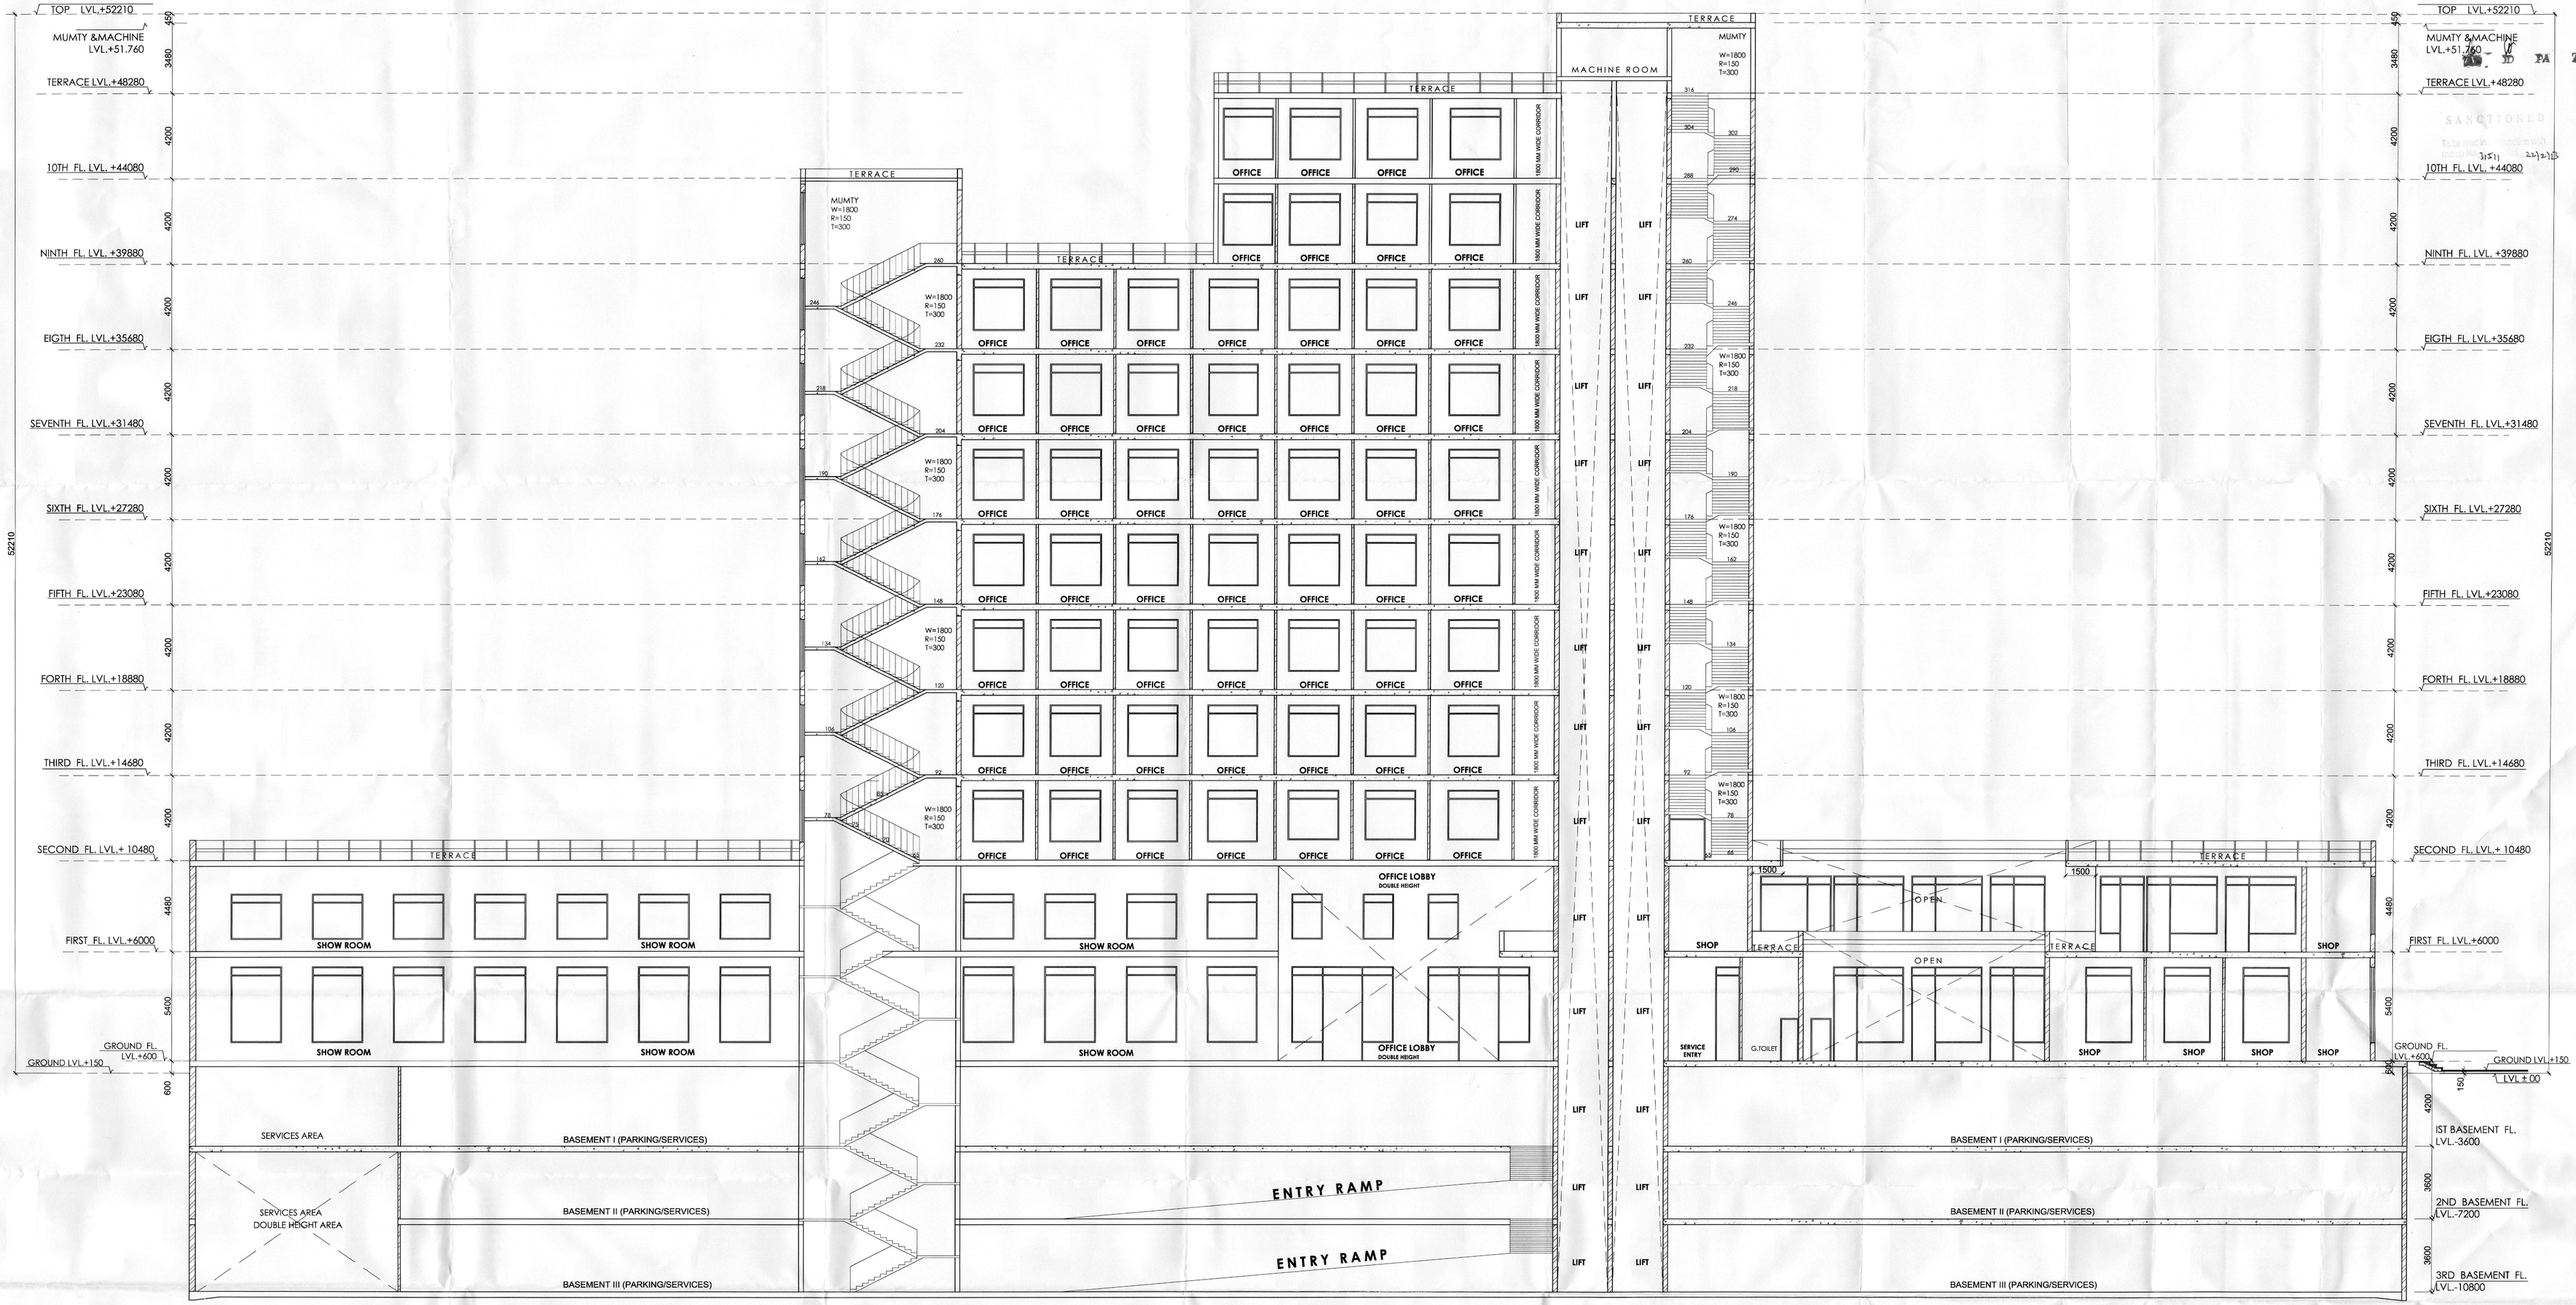

SECTION A-A

PROJECT:-

PROPOSED BUILDING PLAN OF COMMERCIAL COLONY MEASURING 2.219 ACRE (LICENSE NO.220 OF 2007 DT. 9.9.2007) IN SECTOR-47 GURGAON, BEING DEVLOPED BY M/S AUTOMAX (A UNIT OF M/S OMAX AUTOS LTD.)

DRAWING TITLE:-	DRAWN BY:	SCALE:-	SHEET NO.
SECTION A-A	SURESH KUMAR	1:100	13

ARCHITECT'S SIGN. | OWNER/AUTH. SIGN.

ARCHITECTS
Sachdeva Consultants
PARNAMI TOWER, 3RD FLOOR , S.C.O, 50-51 OLD JUDICIAL COMPLEX
CIVIL LINES, GURGAON.
TELE:4081801,4081802
e-mail : saccon@rediffmail.com