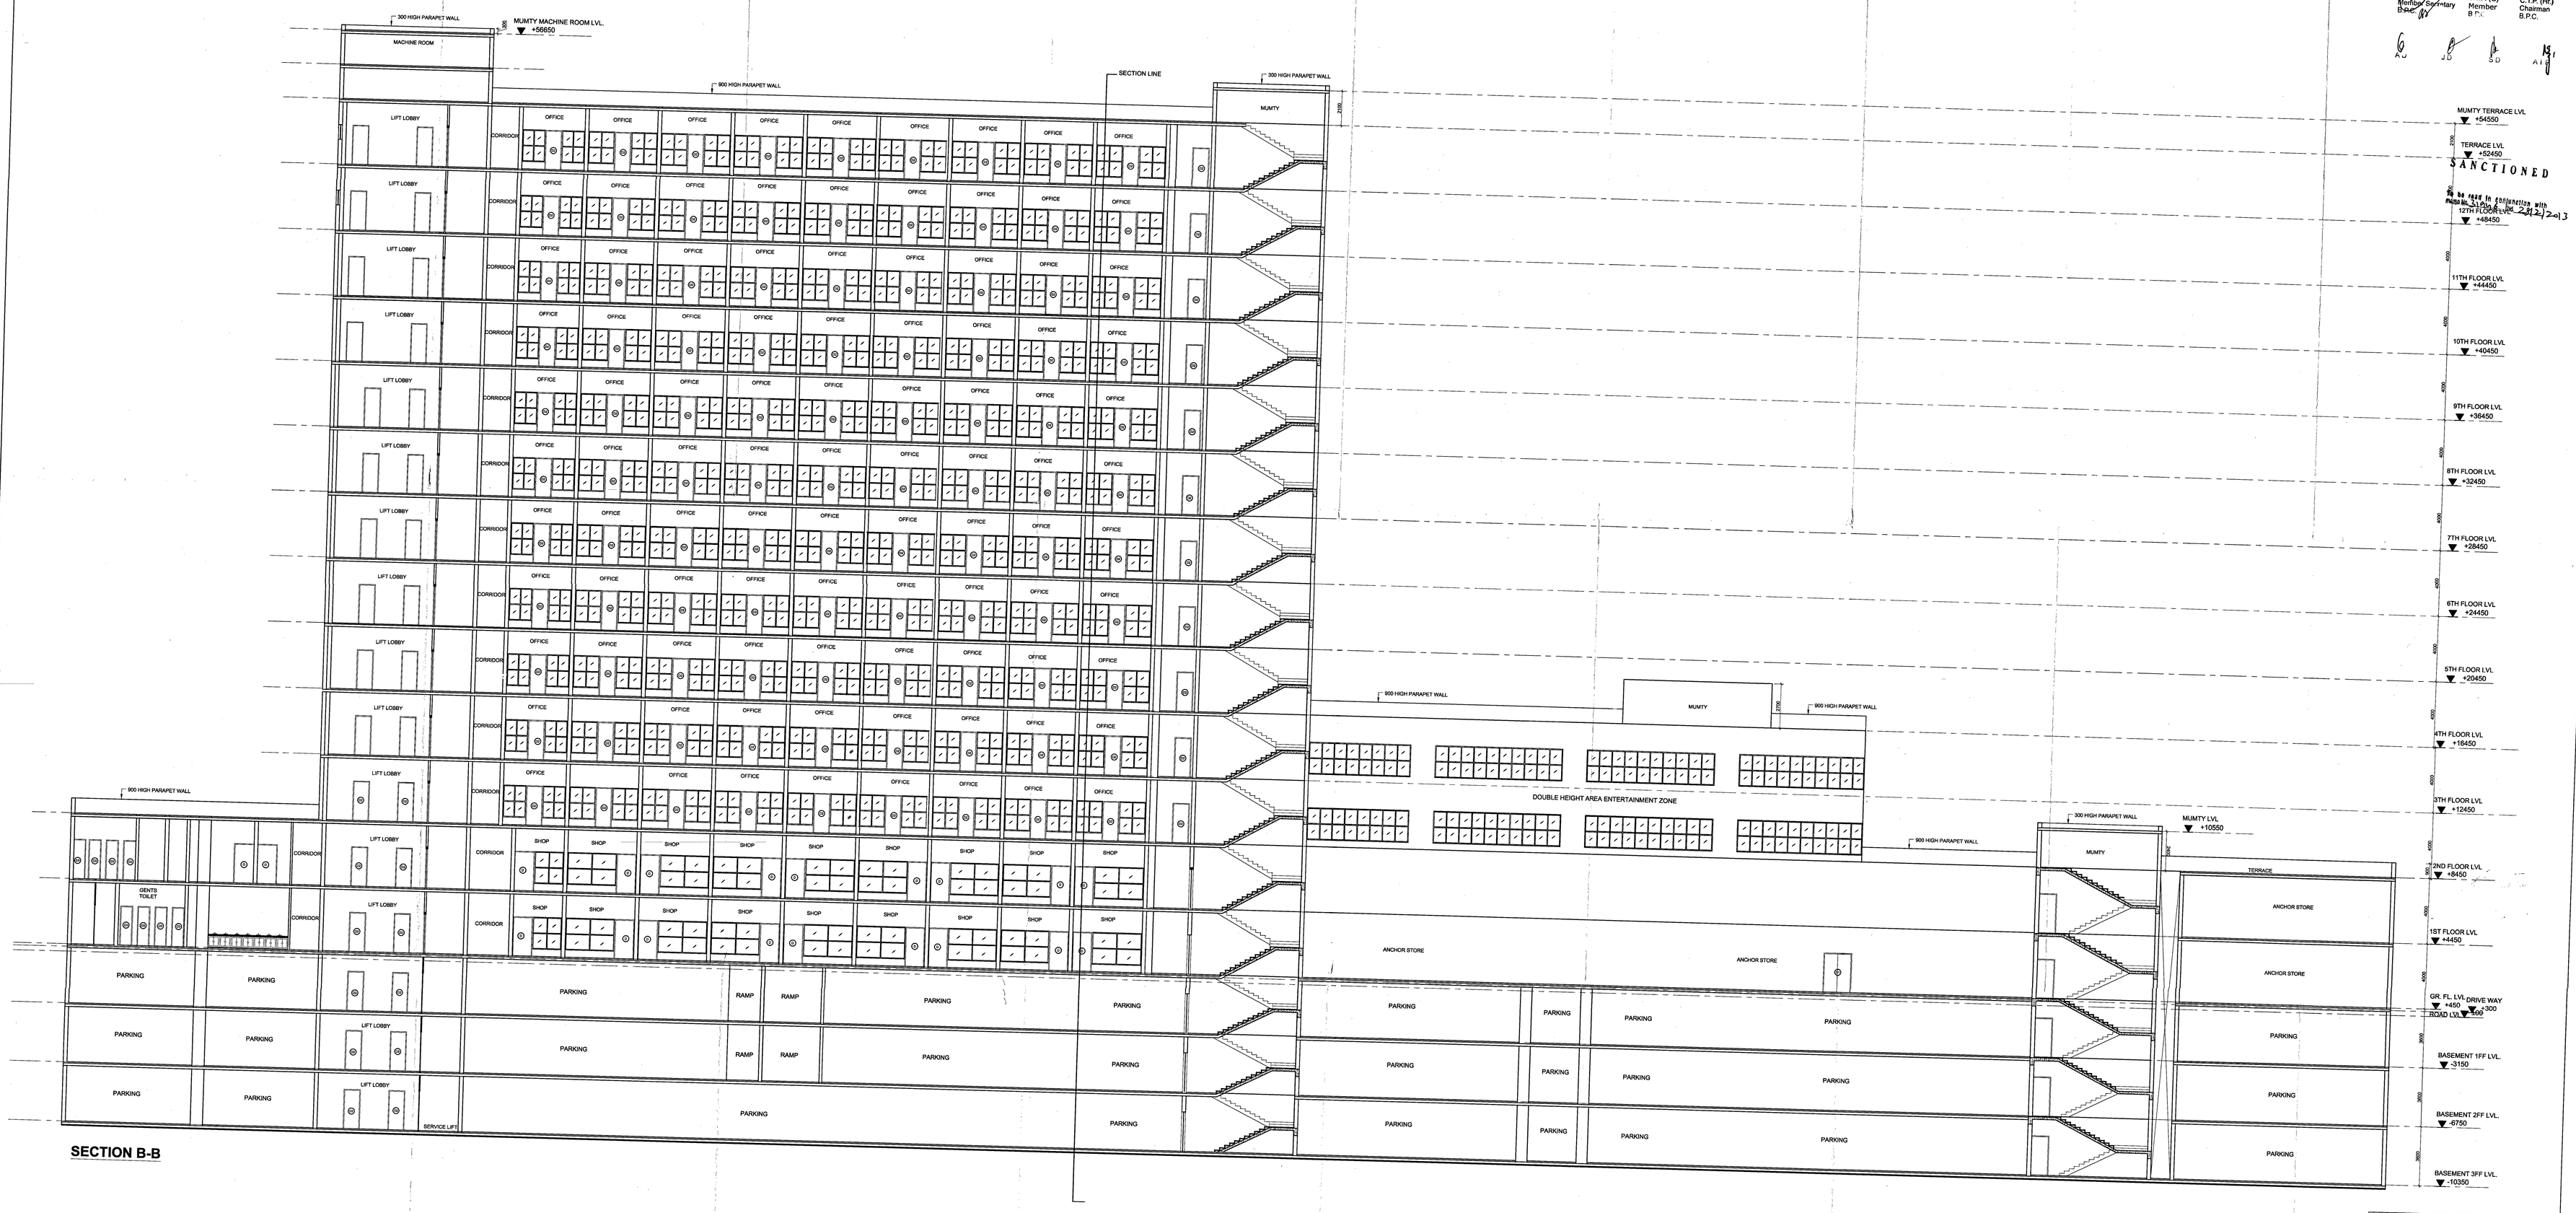

SECTION B-B

S.T.P. (G) Member B.P.C.

C.T.P. (Pl.) Chairman B.P.C.

SANCTIONED

In the case in conjunction with Memo No. 2412/2013

PROJECT:
PROPOSED BUILDING PLAN OF COMMERCIAL COLONY ON THE LAND MEASURING 3.23722 ACRES (LICENCE NO. 96 OF 2012 DATED 06-06-2012) SECTOR-78, DISTT. - GURGAON MANESAR URBAN COMPLEX BEING DEVELOPED BY ISHAN SINGH IN COLLABORATION WITH SPAZE TOWER PVT. LTD.

Drawing title:

SECTION	SCALE: 1 : 100	SHEET NO. 13

PALVINDER DHARA ARCHITECT CA/91/3317

ARCHITECT'S SIGN.

OWNER/AUTH. SIGN.

ARCHITECTS
Sachdeva Consultants
PARWANI TOWER, 3RD FLOOR , S.C.O. 90-91 OLD JUDICIAL COMPLEX
CIVIL LINES, GURGAON.
TELE:4081661,4081602
e-mail : sasdom@rediffmail.com